





**01 PERSPECTIVE**  
A01 SCALE: NTS

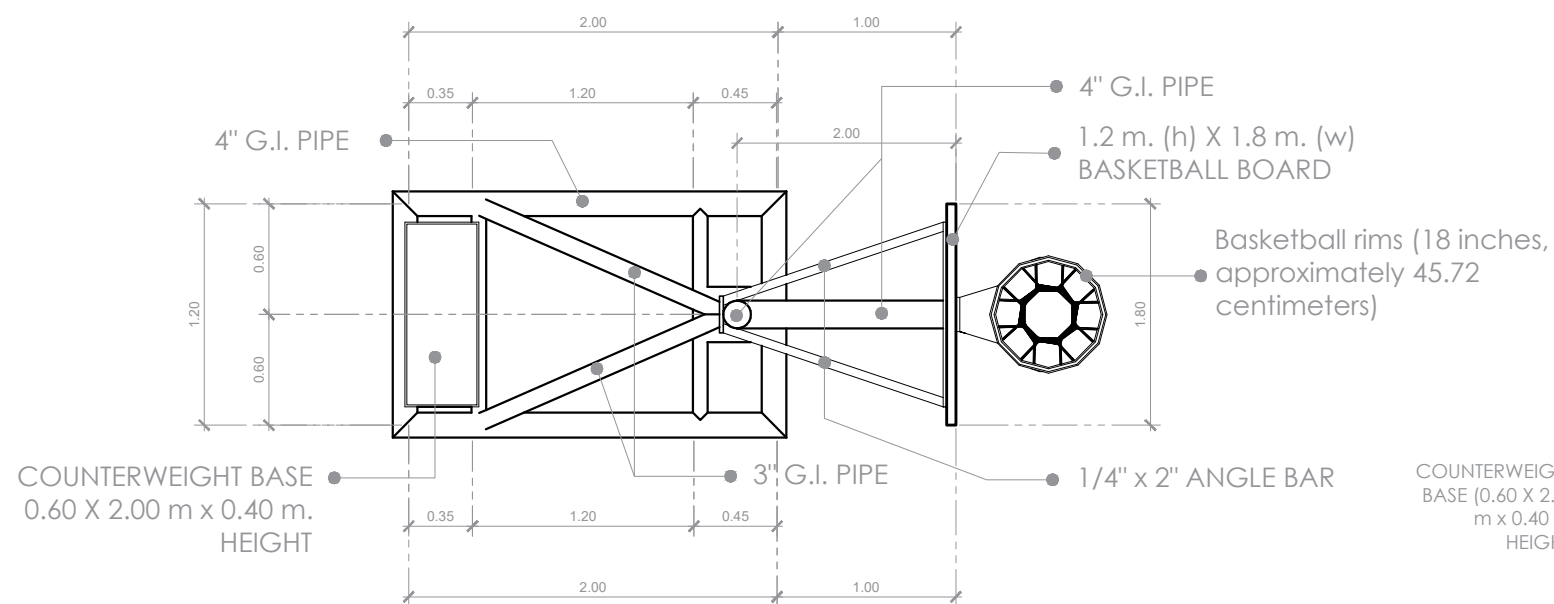


**02 TOP VIEW**  
A01 SCALE: 1:30 meters

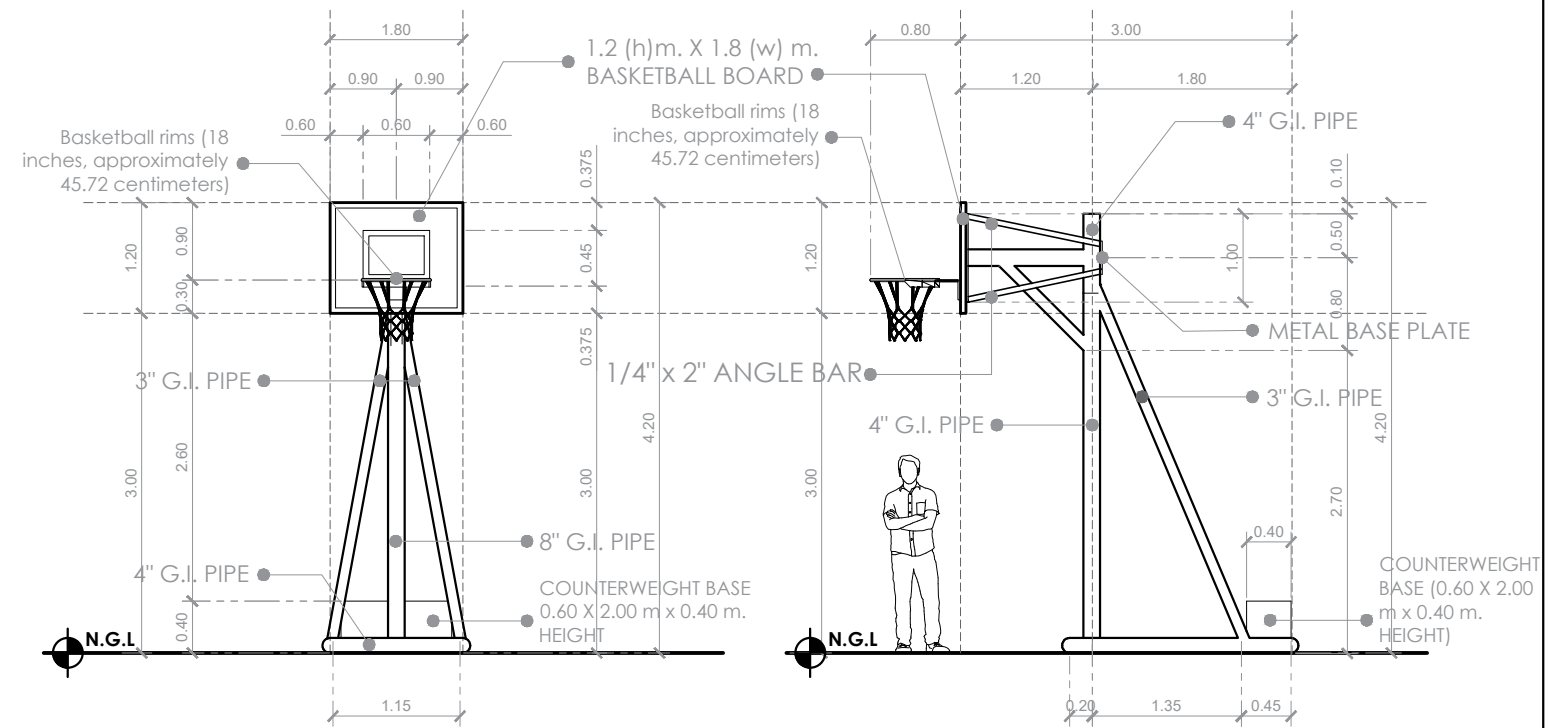

**03 FRONT VIEW**  
A01 SCALE 1:50 meters

**04 RIGHT SIDE VIEW**  
A01 SCALE 1:50 meters

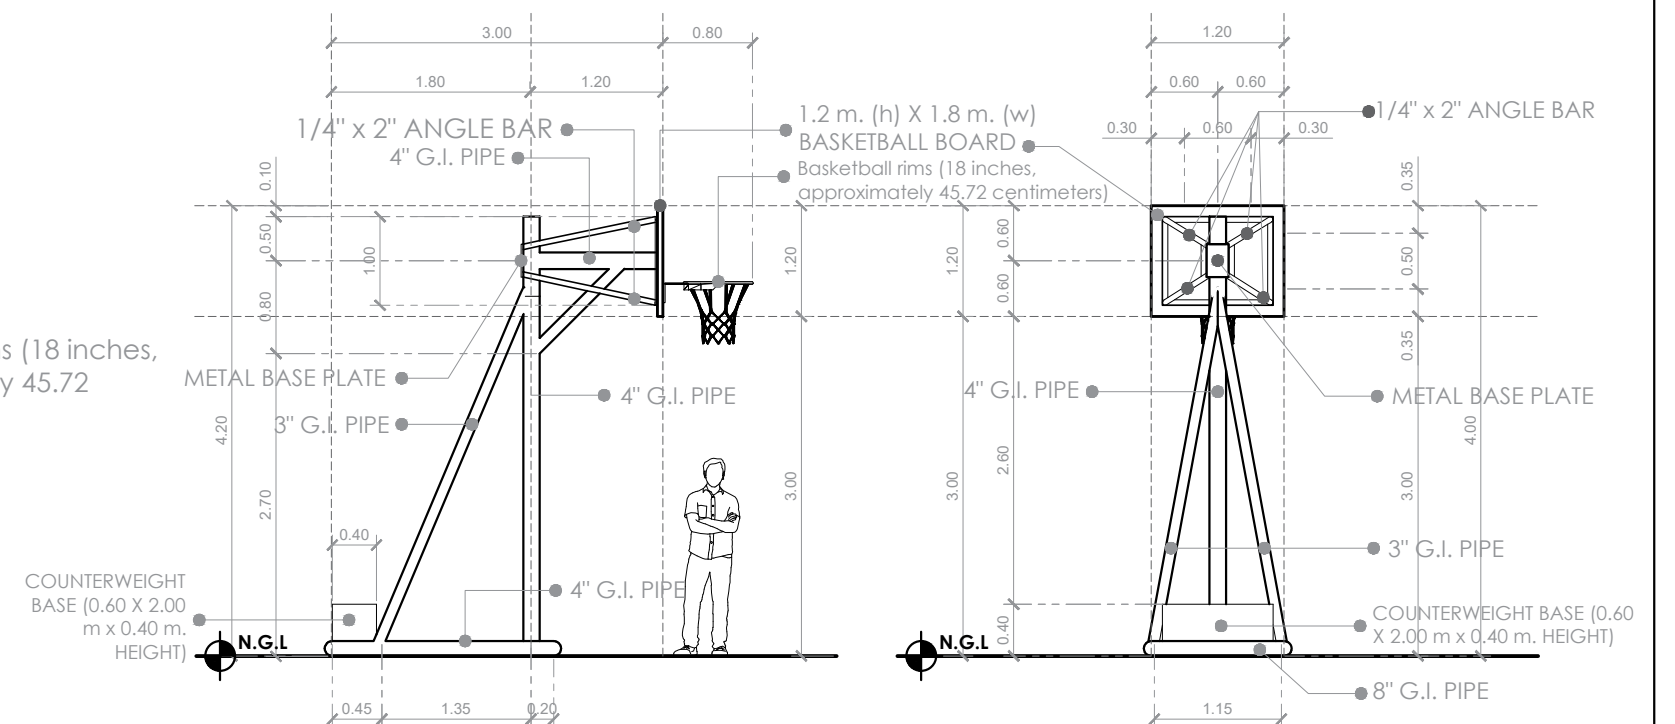

**05 LEFT SIDE VIEW**  
A01 SCALE 1:50 meters

**06 REAR VIEW**  
A01 SCALE 1:50 meters



PROJECT TITLE:	PREPARED BY:	NOTED BY:	APPROVED BY:	SHEET CONTENT:	SHEET NO. :
<b>PROPOSED CONSTRUCTION OF BASKETBALL BOARD</b>	<b>AR. JOSE R. TRANSONA JR., UAP</b>	<b>MANUEL O. ARELLANO JR.</b>	<b>HON. RAYMUND ROSCO</b>	AS SHOWN	<b>A-01</b>
LOCATION: STO. DOMINGO, BOMBON, CAMARINES SUR	ARCHITECT	MUNICIPAL ENGINEER	SK CHAIRMAN - STO. DOMINGO		<b>01 01</b>